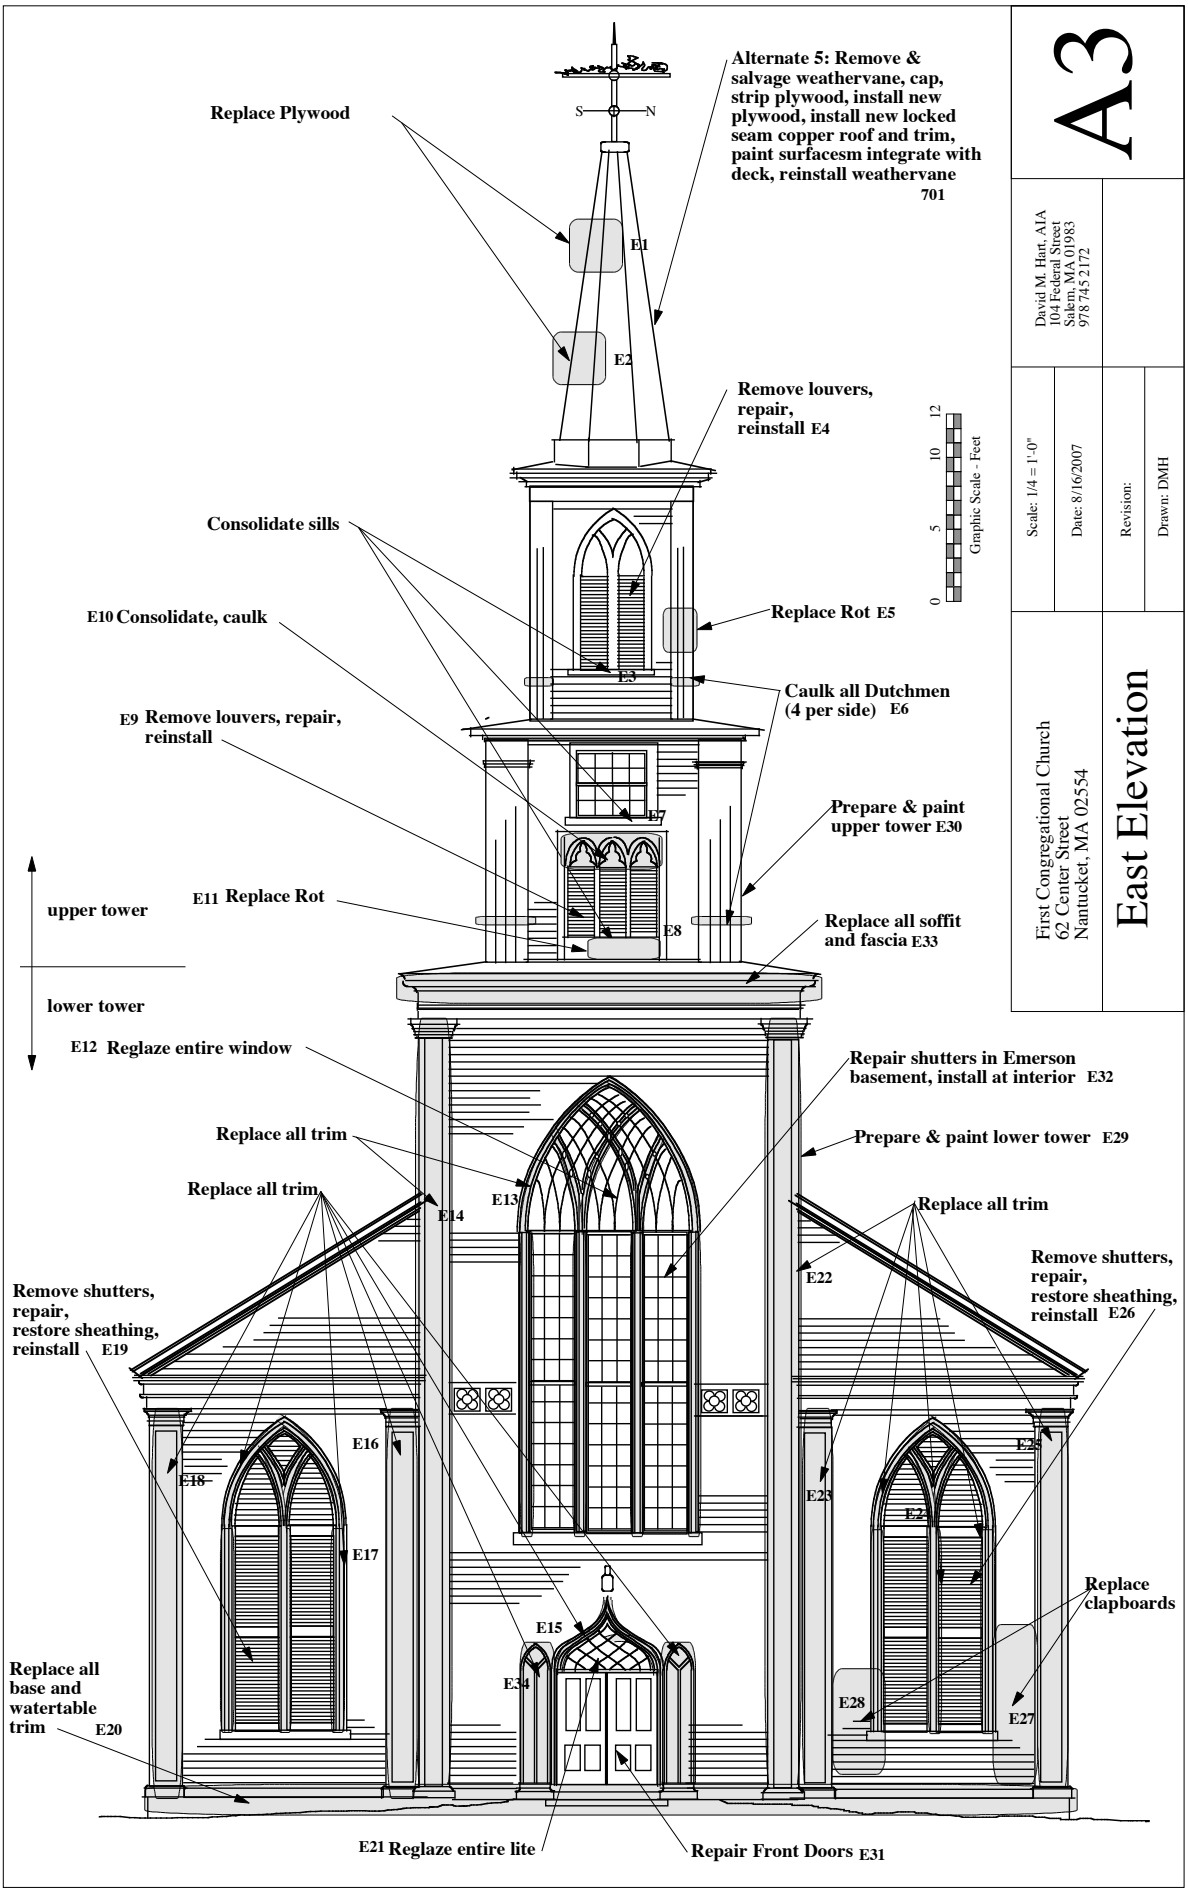

A3

David M. Hart, AIA
104 Federal Street
Salem, MA 01983
978 745 2172

Scale: 1/4 = 1'-0"

Date: 8/16/2007

Revision:

Drawn: DMH

First Congregational Church
62 Center Street
Nantucket, MA 02554

East Elevation